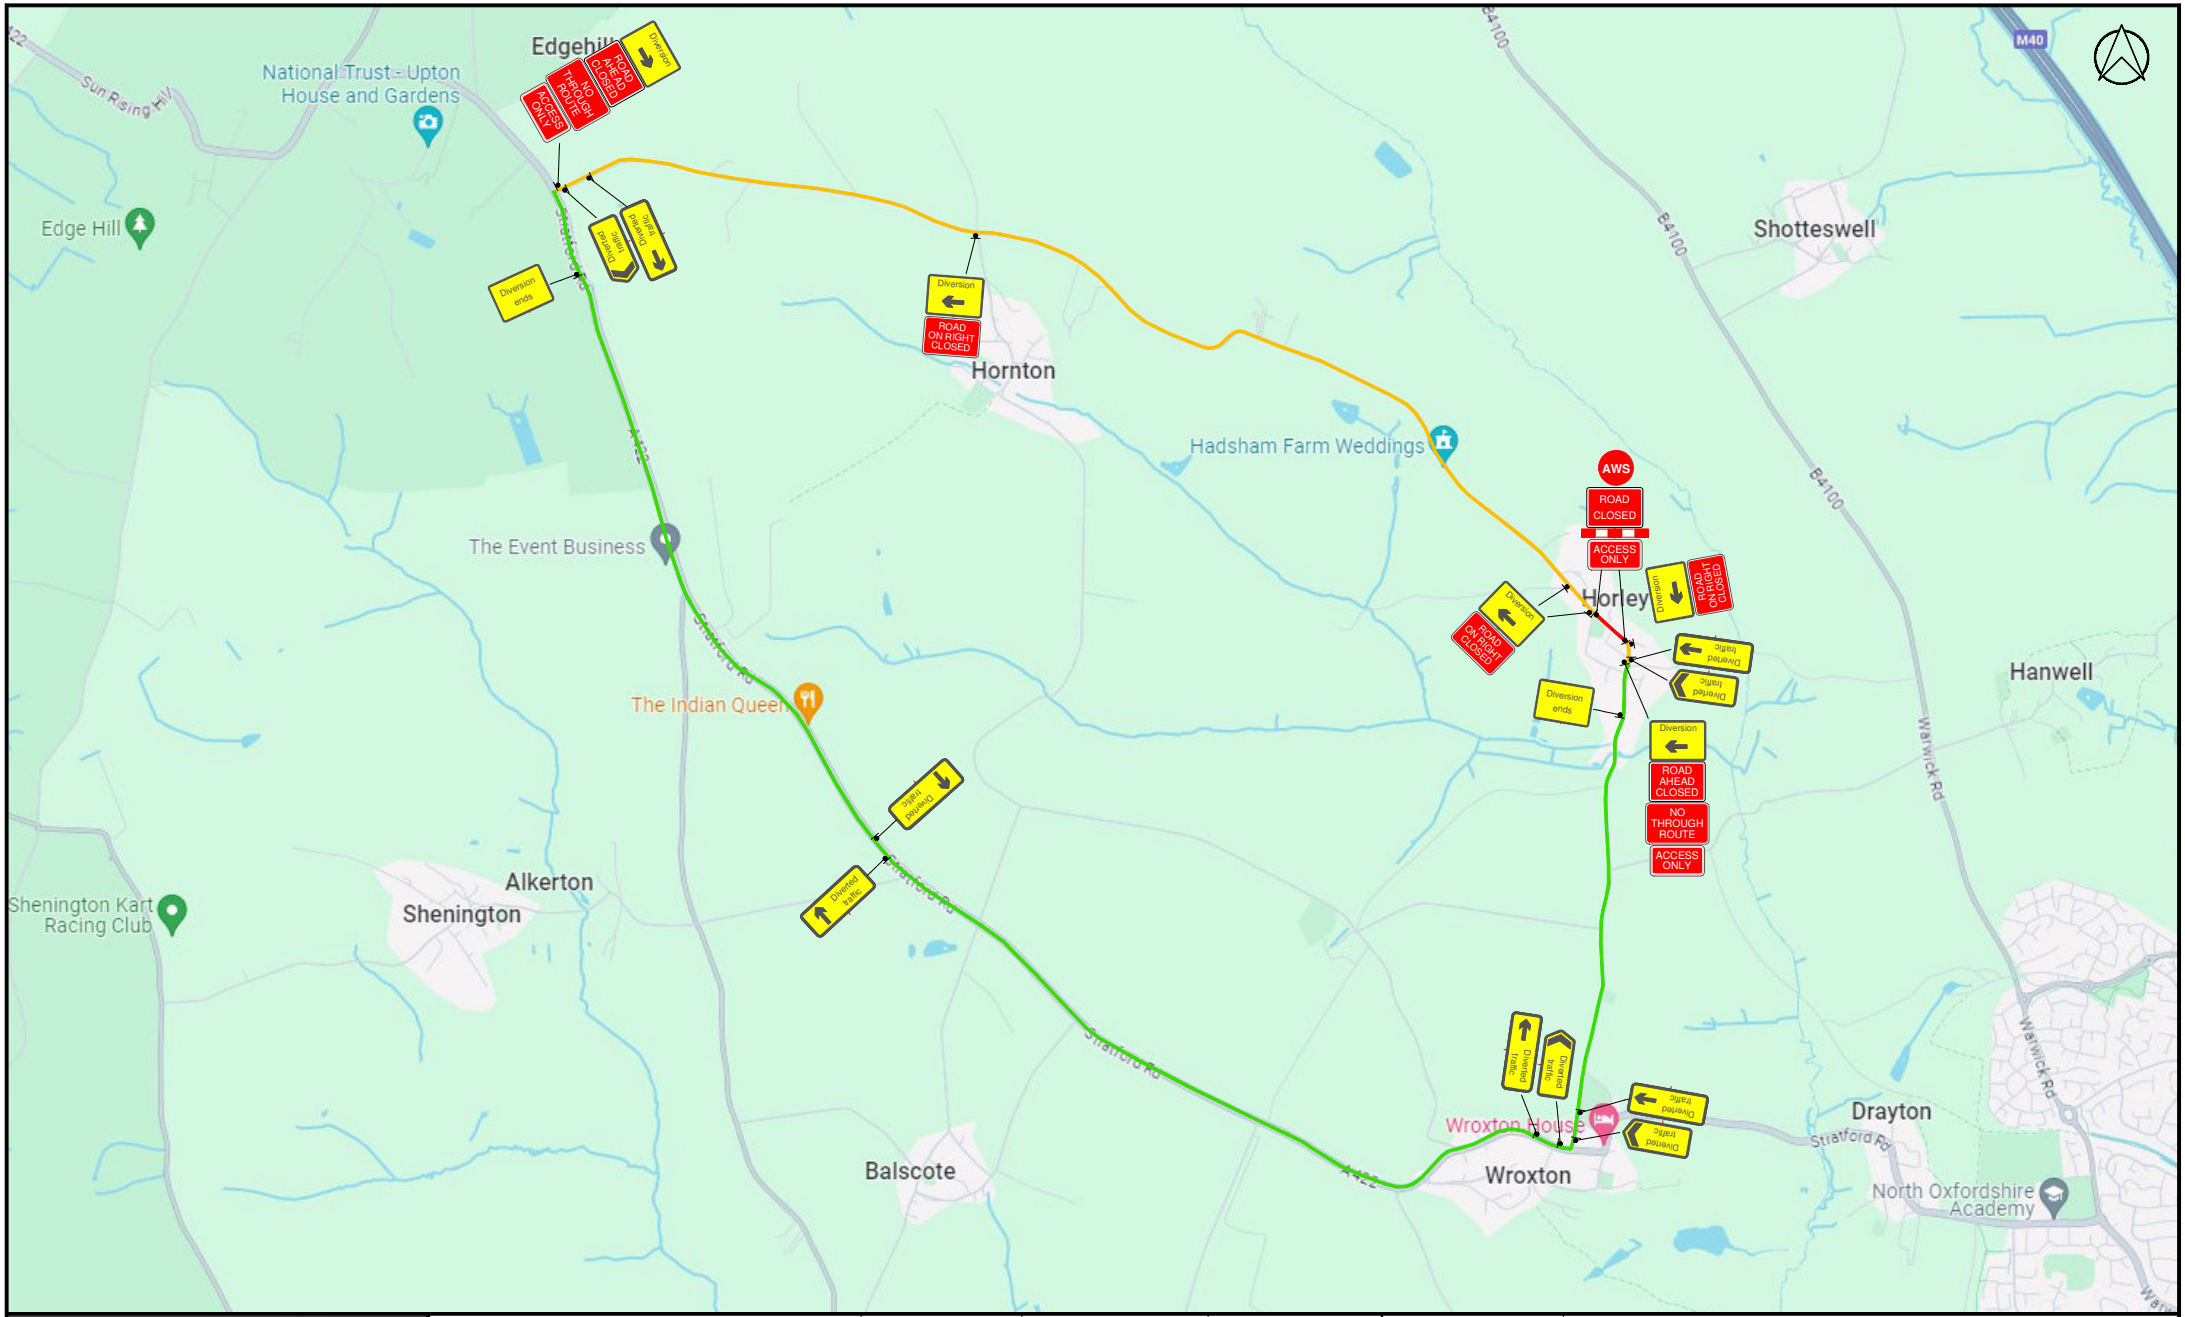

FREEFLOW TRAFFIC MANAGEMENT

33 Glenburn Road
East Kilbride
G74 5BJ

t: 01355 204311
@: mail@freeflowtm.co.uk
W: http://www.freeflowtm.co.uk

Site address:
O/S Holly Tree Farm, Horton Lane, Horley, OX15 6BQ
What3Words:
snipe.spark.showrooms

Est: WF0GL80N / EXCHANGE

Road speed

30

Job no.	F299112
Drawing No.	F299112 - 01
Drawn By	RB
Checked By	RW
Date	05/02/2024

Title: ROAD CLOSURE

Key

WORKS AREA	
ACCESS ONLY	
DIVERSION	

AWS

THIS ROAD WILL BE CLOSED
XX/XX/2024
FOR X DAYS
FOR ESSENTIAL OPENREACH WORKS